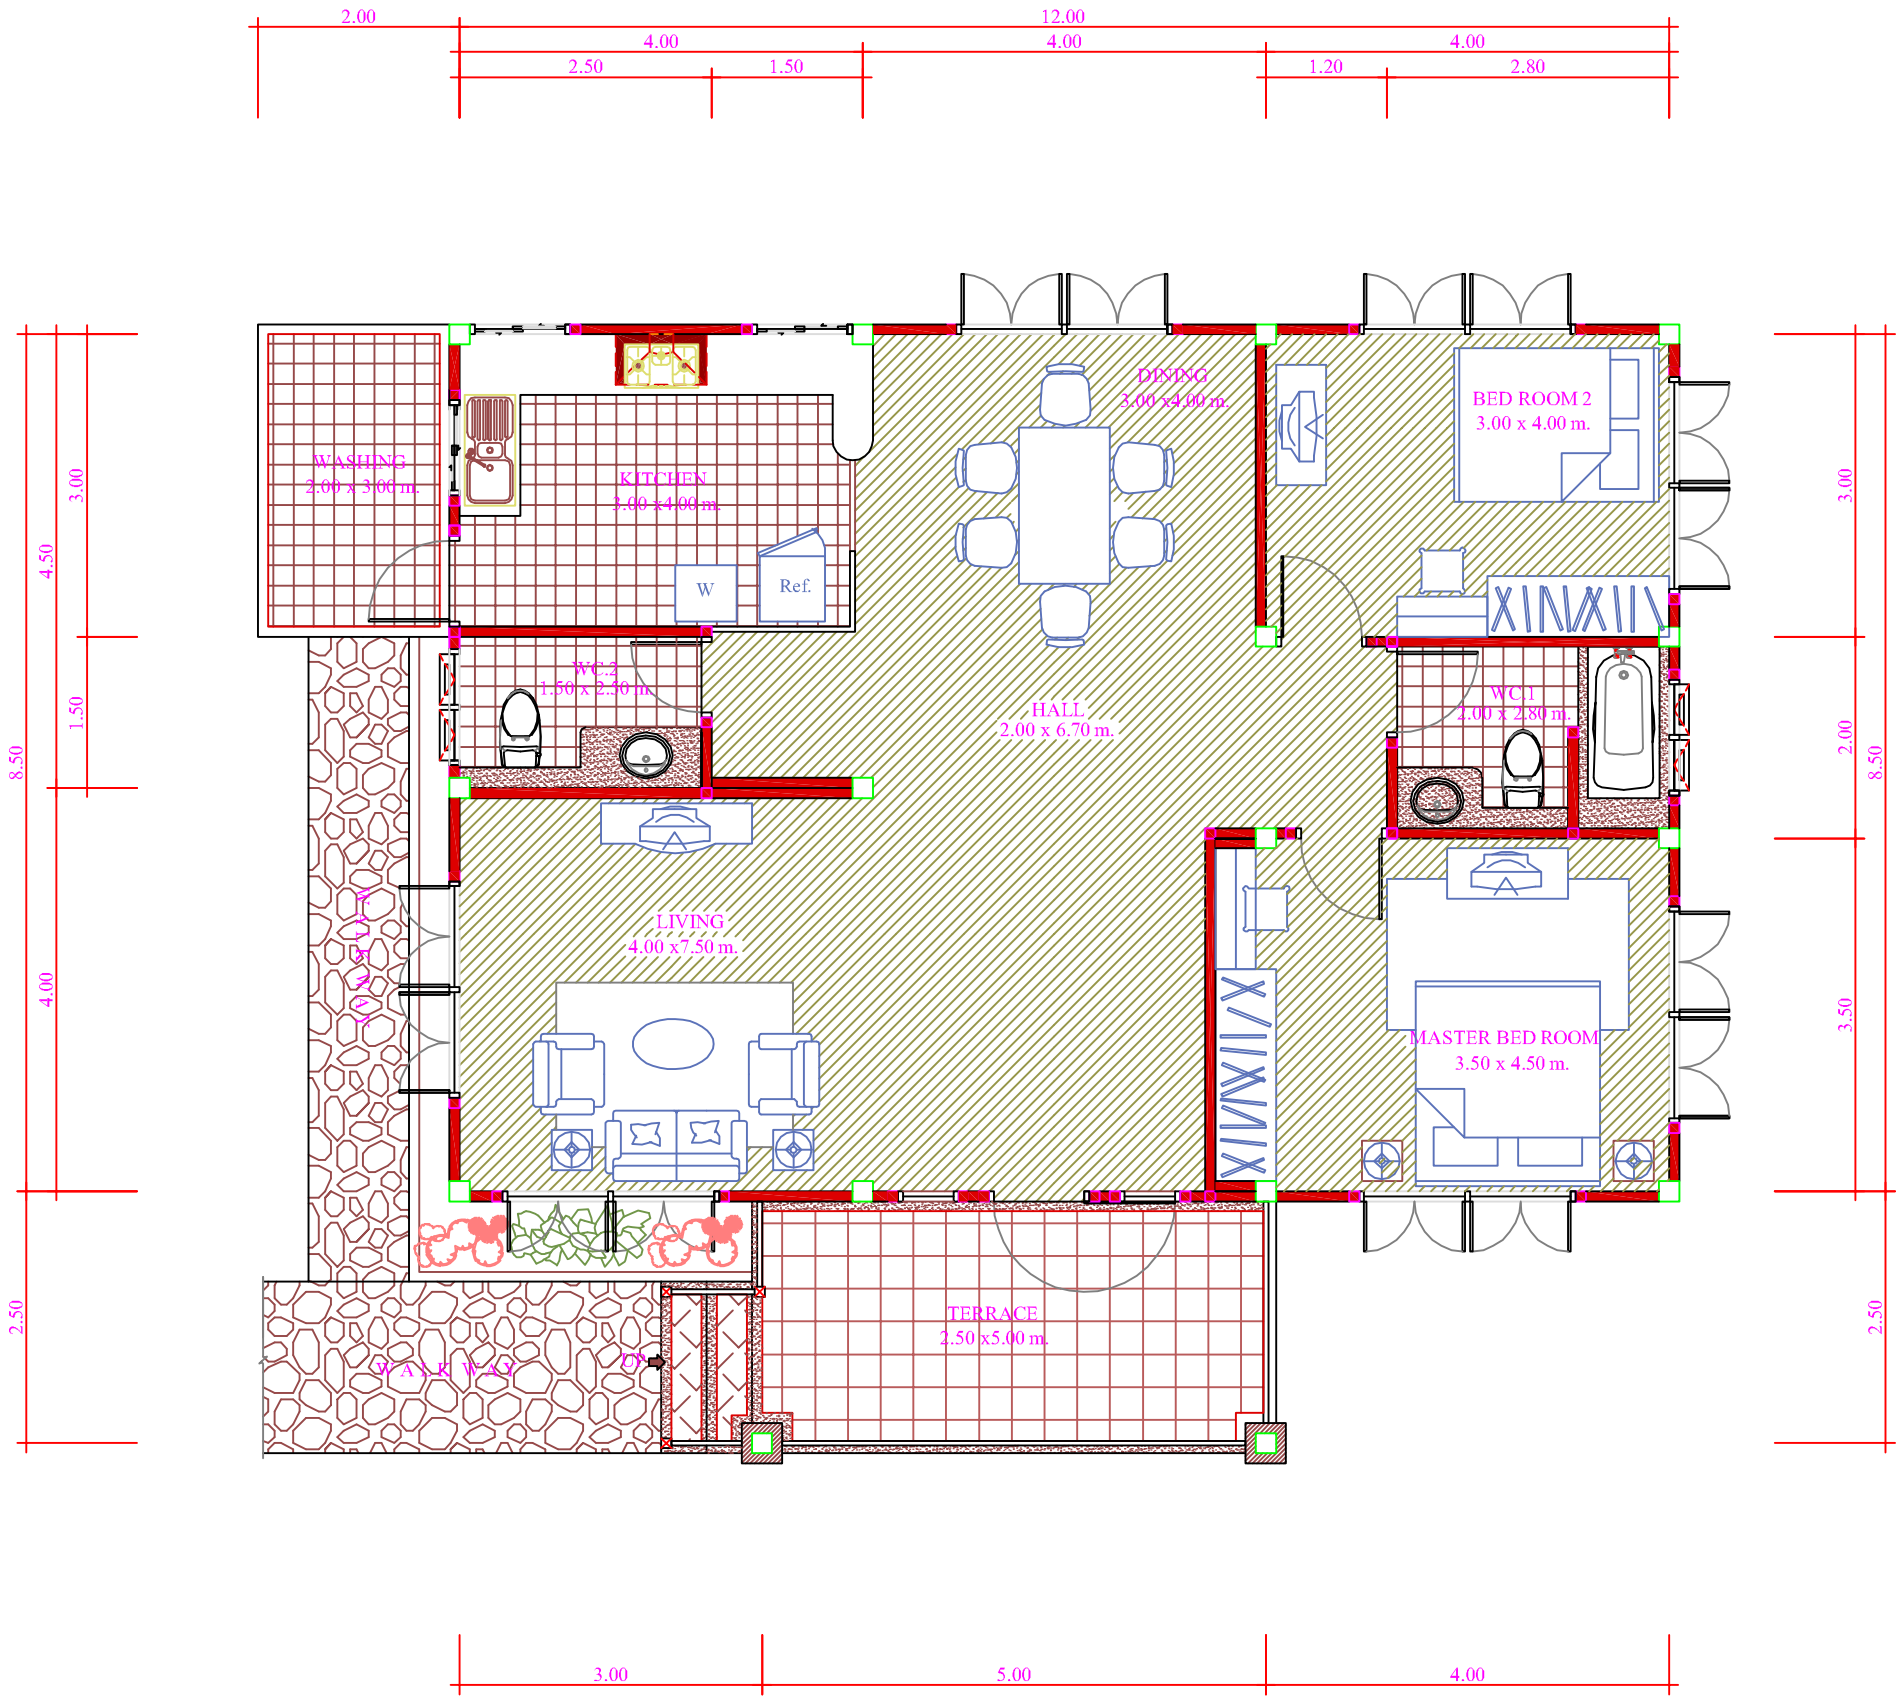

ANNIKA

GROUND FLOOR PLAN

SCALE 1 : 75

26-07-06